AIRCRAFT PARKING CHART - ICAO (APRON 3)

ARP 35°51'27" N 14°28'39" E

ELEV 297 feet

TWR	135.1
GROUND	121.6

MALTA / LUQA

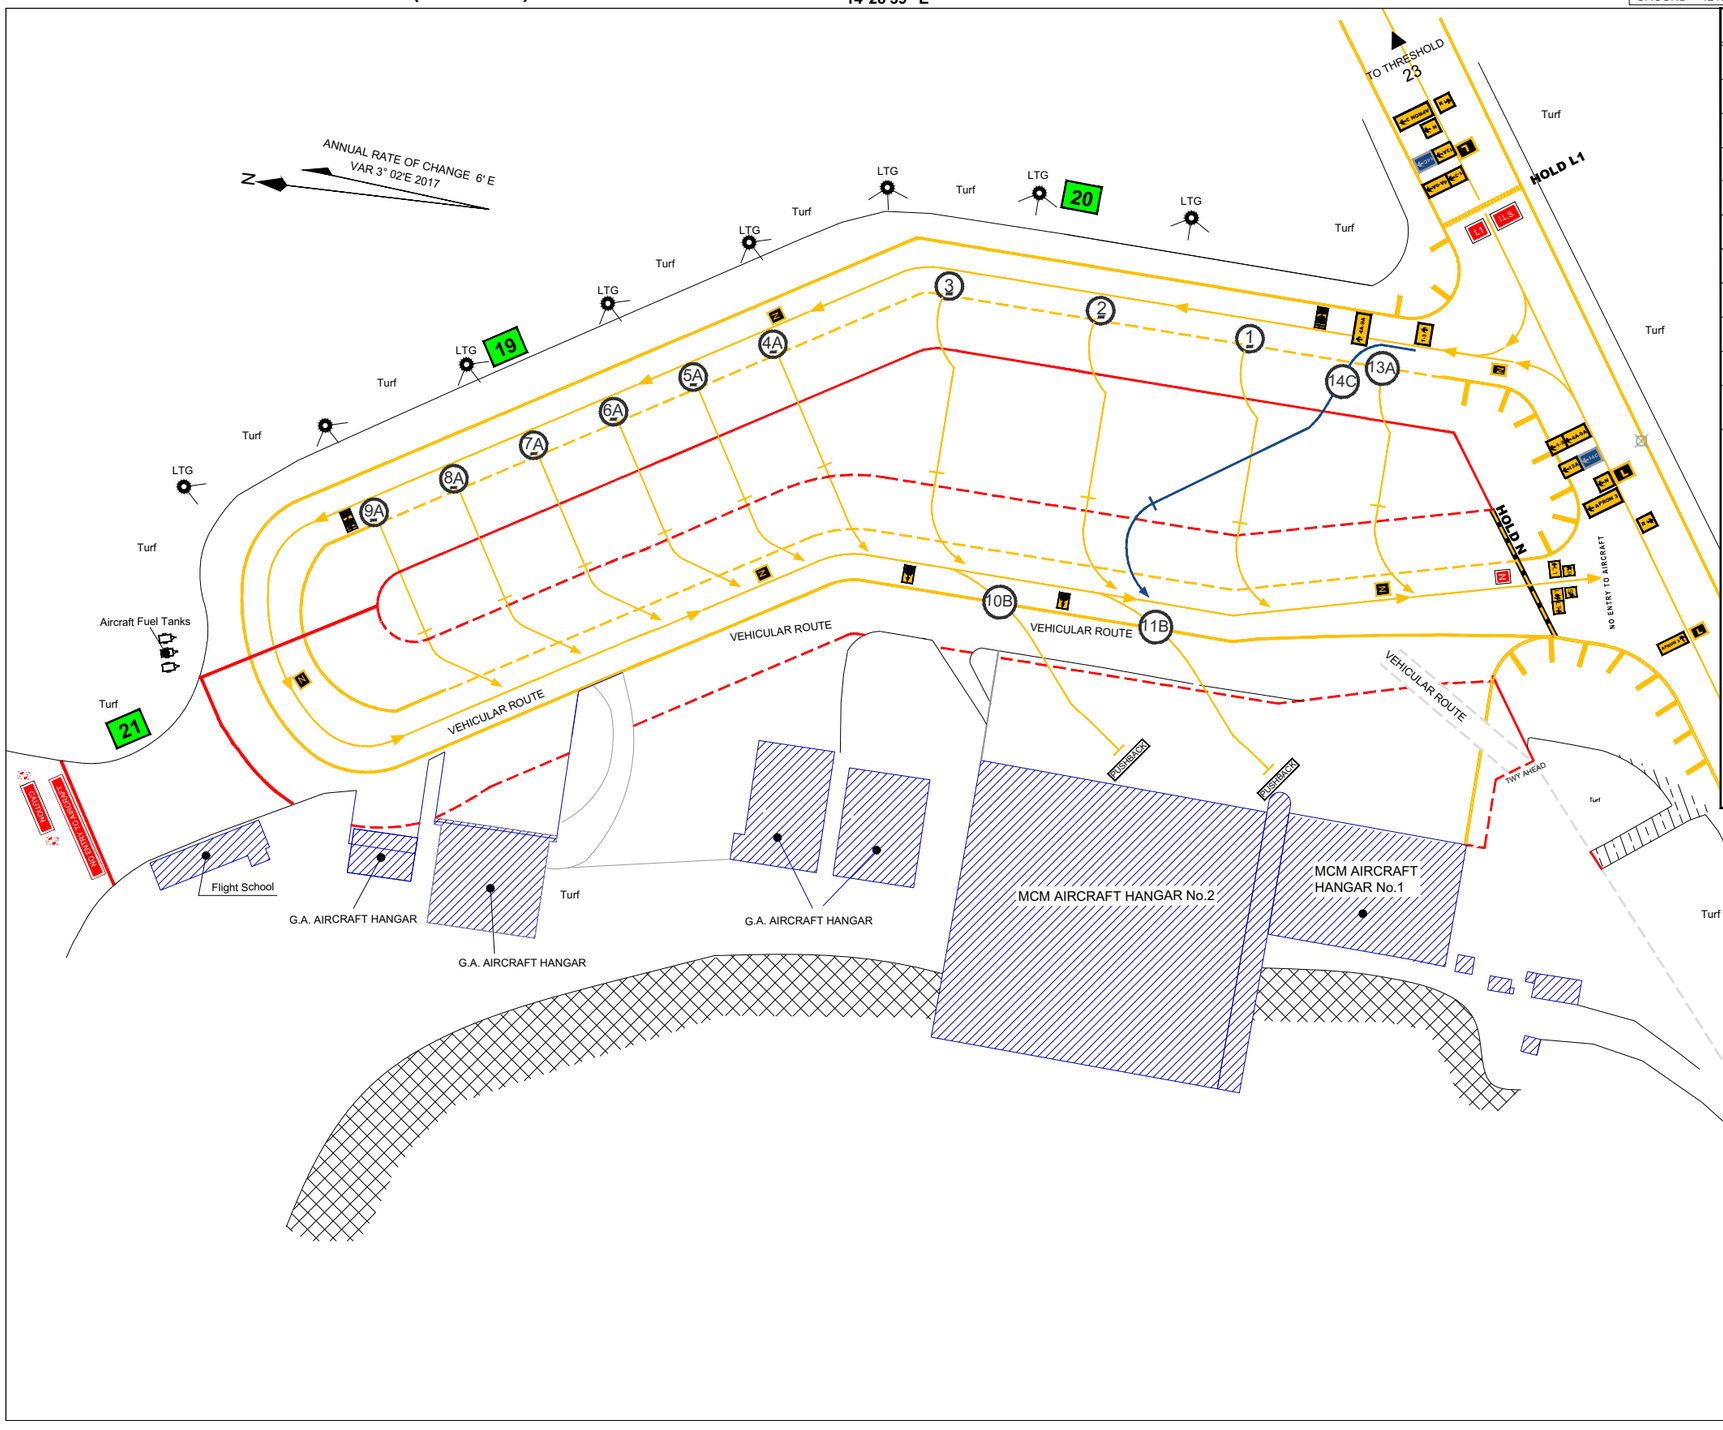

LEGEND

APRON LIMIT LINE	
PARKING LIMIT LINE	
APRON EDGE LINES	
TAXIWAY / TAXILANE DESIGNATION	L N
WIND DIRECTION INDICATOR	W.D.I.
BUILDING OR STRUCTURE	
UNSUITABLE FOR AIRCRAFT USE	
TAXIWAY SHOULDER BARS	
PORTABLE FIRE-FIGHTING EQUIPMENT	20
FLOODLIGHT MASTS	LTG

NOTES

1. Aircraft may only manoeuvre on Apron 3 under their own power subject to marshaller's guidance.
2. Maximum wing span **24m** on Taxilane November . (Not applicable for aircraft taxiing in/out from Stand 14C).
3. Taxilane November is uni-directional.
4. Pushback clearance by ATC is required to exit Stands 10B & 11B onto Taxilane November.
5. Aircraft taxiing in to Stand 14C shall proceed along the provided blue lead-in line.
6. Departures shall request clearance delivery, start-up, pushback and taxi clearance with LUQA GROUND.

USEFUL NUMBERS

MIA AERODROME OPS. UNIT:	(+356) 2369 6300
FIRE WATCH ROOM:	(+356) 2369 5378

STAND SIZES

Stand No.	Max. Wing Span	Max. Length
1 Stand 14C closed	24m	28m
2 Stand 14C closed	24m	28m
3	24m	28m
4A to 9A	15m	15m
10B	20m	20.5m
11B	18m	18m
13A Stand 14C closed	15m	15m
14C Stands 1, 2 and 13A closed	29m	31m

Drawing ref: AD 2-LMML-APDC-APN3 - 1
MALTA INTERNATIONAL AIRPORT plc